



Revision	
Issued For Review	13 April '99
Issued For Review	23 April '99
Issued For Review	7 May '99
Issued For Tender	16 June '99
Issued For C of A	22 June '99
Issued For Pre-Construction	3 Aug. '99
Issued For Permit Amendment	23 Aug. '99

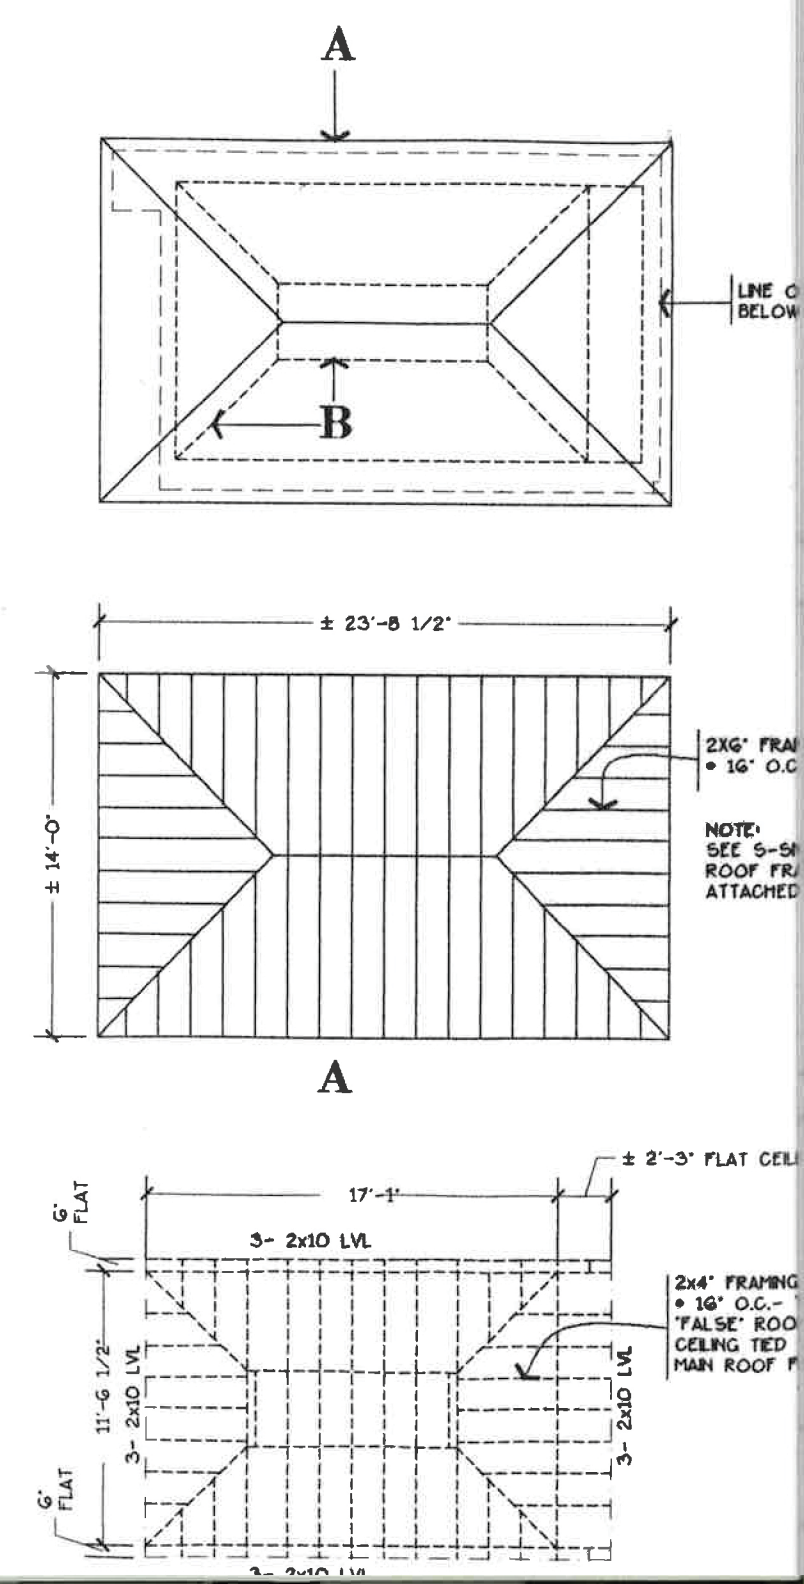

2 Roof & Ceiling Framing Plans
1/8" = 1'-0"

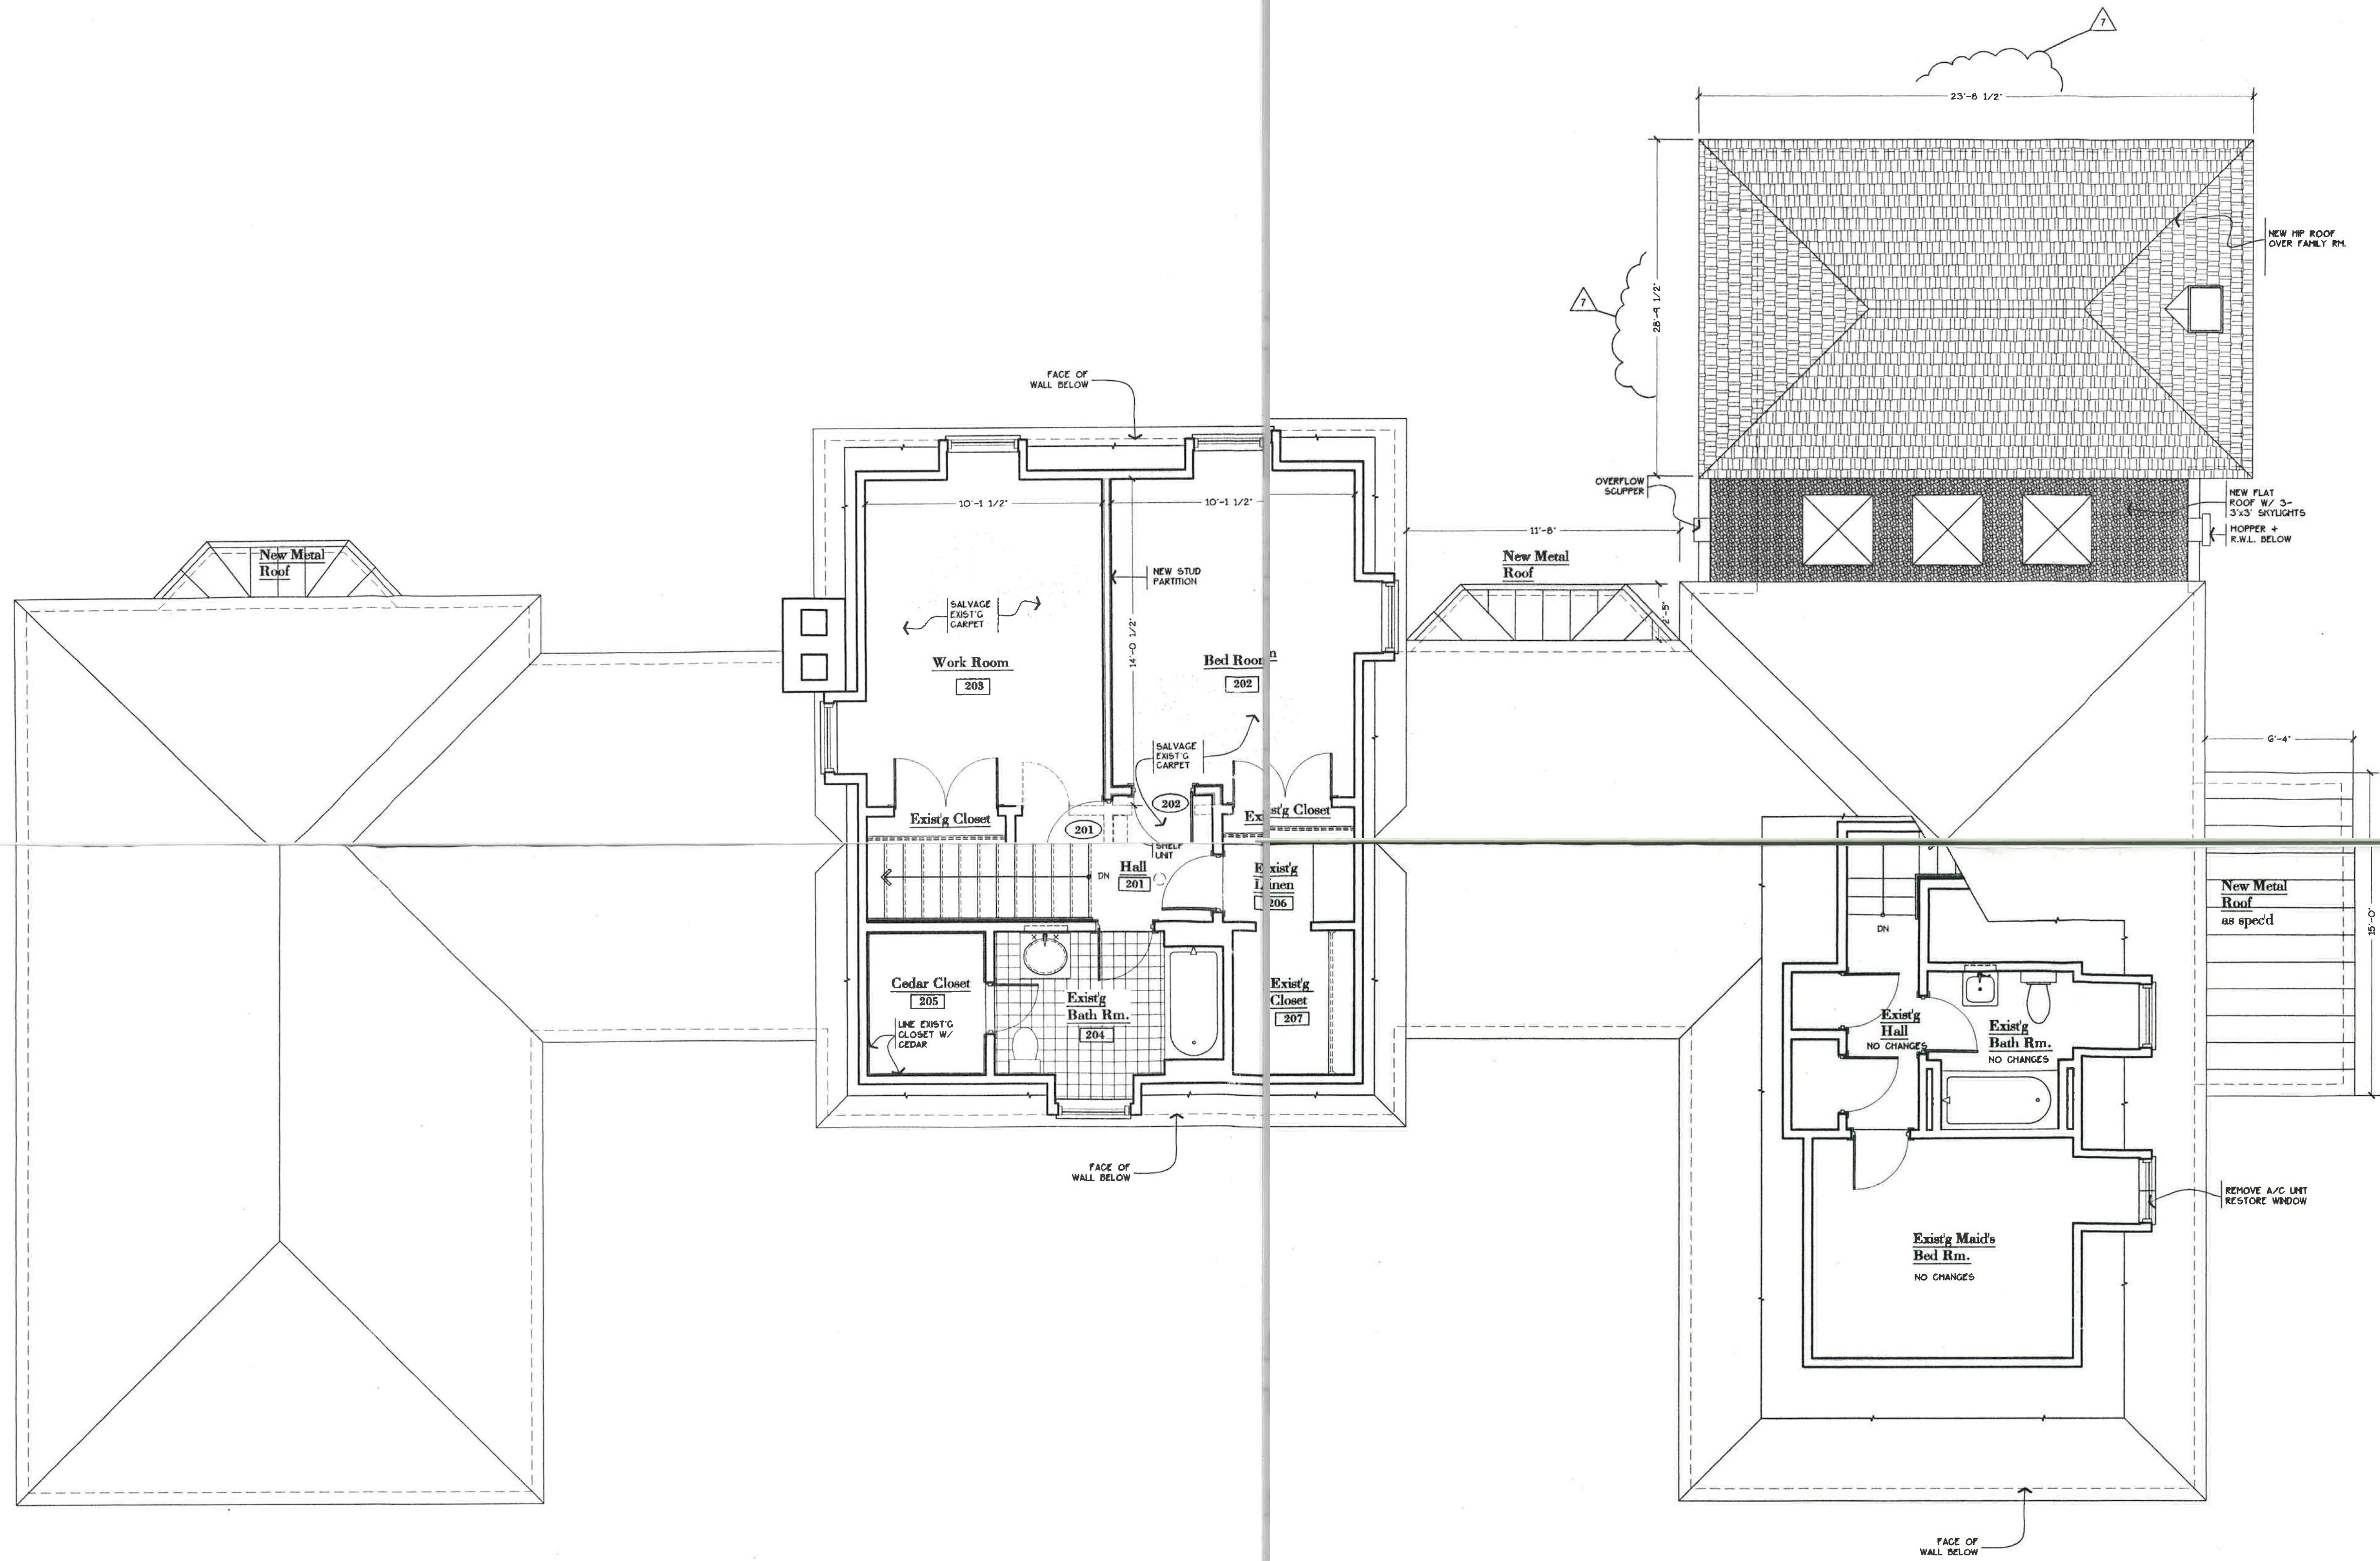

Baldwin & Franklin Architects
167 Richmond Street East
Toronto, Ontario, Canada M5A 1N9
Telephone: 416-364-4521
Facsimile: 416-364-9522

Project

**89 Ardworld Gate
Additions & Alterations**


Sheet Title

**PROPOSED SECOND
FLOOR/ROOF PLAN**

Date	16 MAR. 99
Scale	1/4" = 1'-0"
Project No.	9908
Drawn	GA
Checked	ERB
File	89 Ardworld/A2.2
Sheet No.	

1 Second Floor Plan
1/4" = 1'-0"

NOTE:
SEE ROOM BY ROOM
SCOPE OF WORK IN SPECIFICATIONS

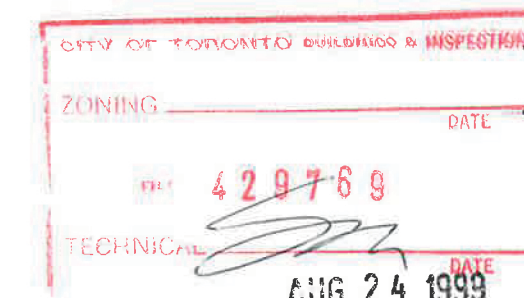

A3

