


PLAN SHOWING

LOT 23, COLLESSION III
FROM THE BAY (YORK)

CITY OF TORONTO
MUNICIPALITY OF METROPOLITAN TORONTO

SCALE: 1" = 10'

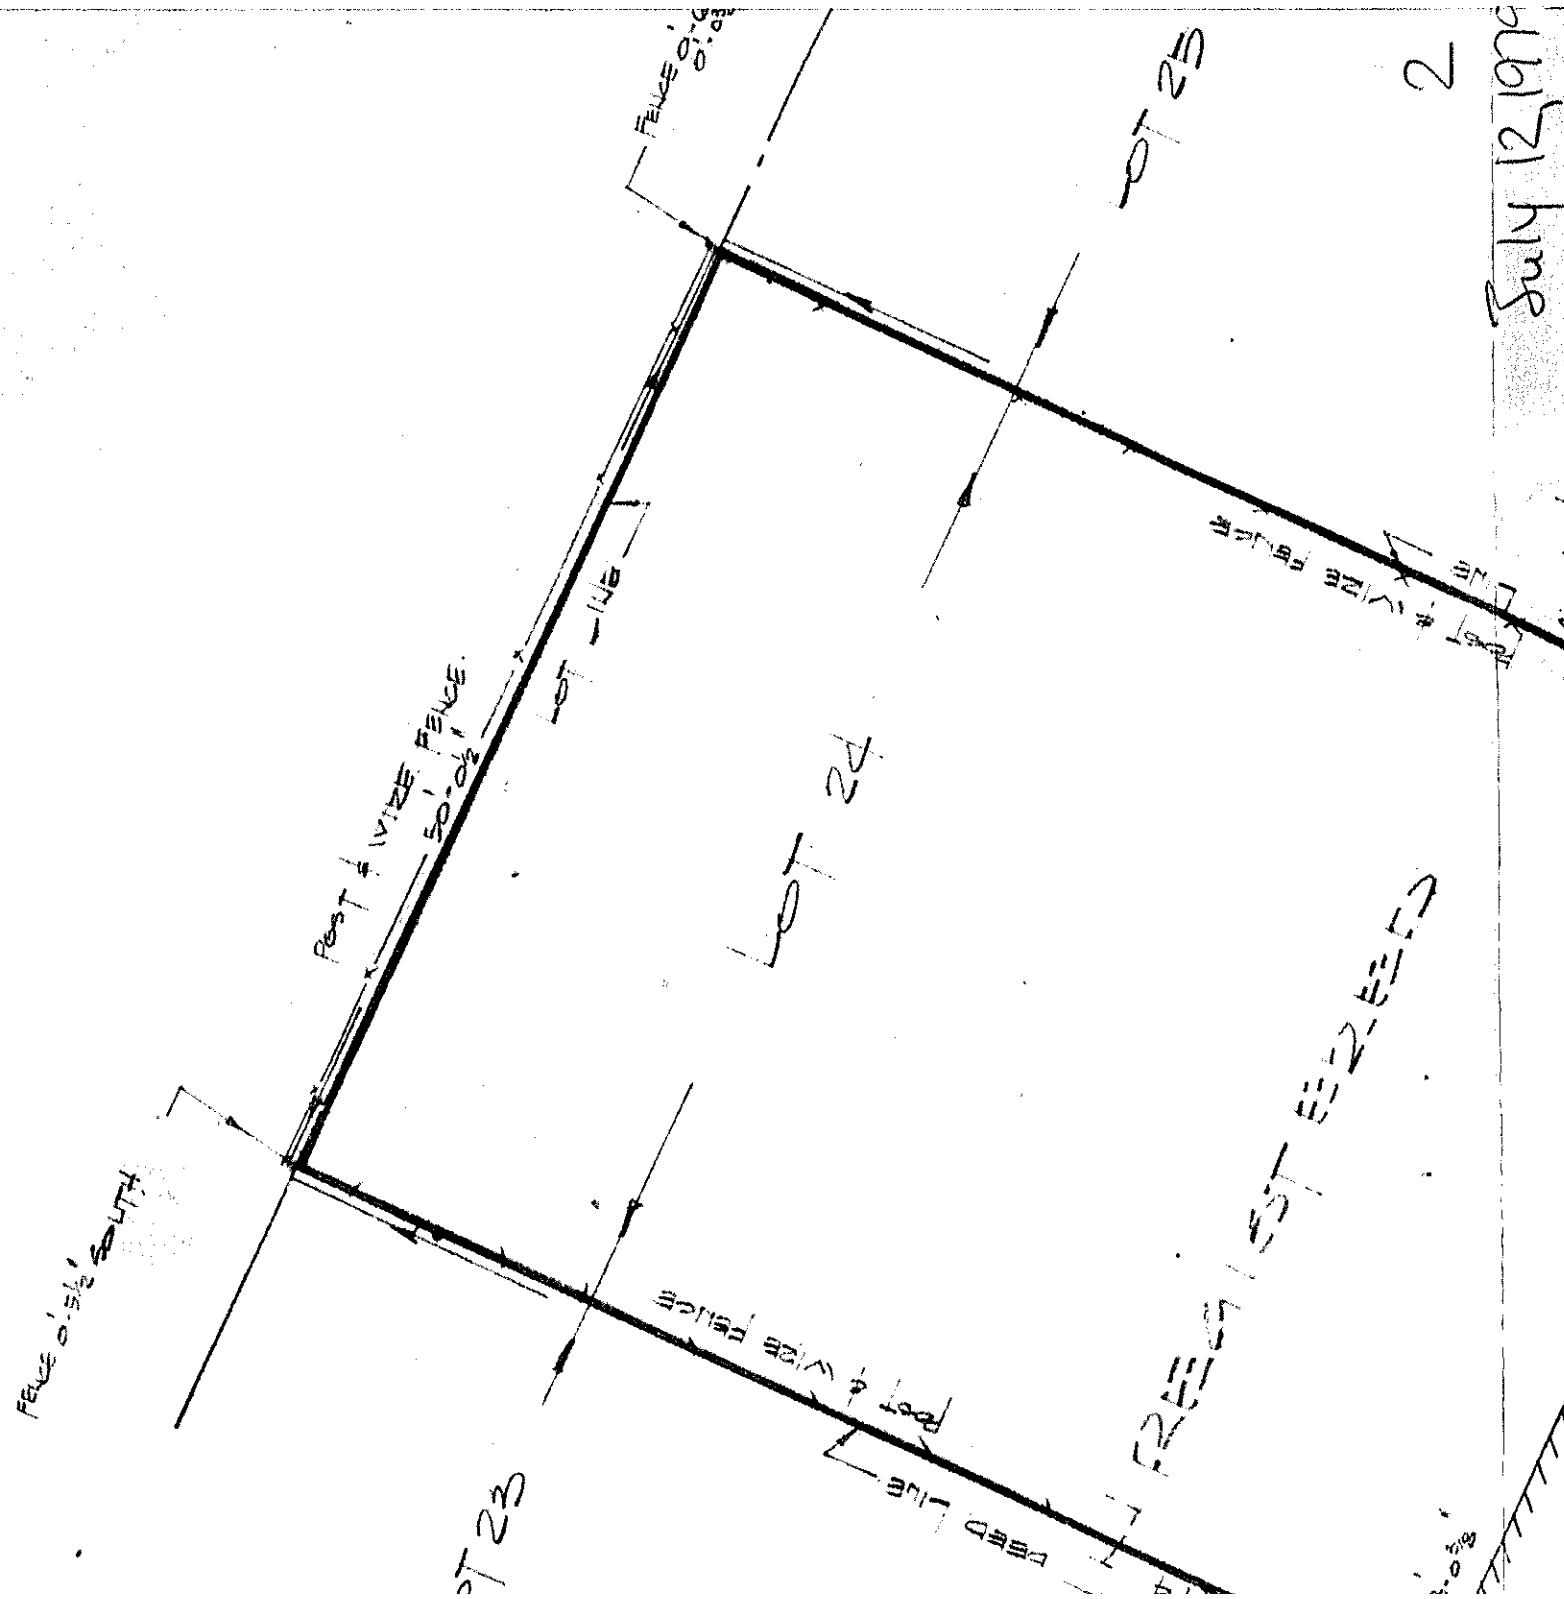

2
July 12, 1979






LOT 23

LOT 24




PL

3'-7"

2'-0³/₈"

CONCRETE BLOCK
& STUCCO
CHIMNEY

CONCRETE BLOCK
& STUCCO
ADDITION

FENCE 0'-4¹/₂"
WEST

FENCE 0'-8¹/₄"
EAST

2'-9"

3'-0¹/₄"

2'-11¹/₄"

10'-10"

FENCE 0'-1"
WEST

BRICK DWELLING
2 STOREYS.

BRICK & STUCCO DWELLING
2 STOREYS

No. 243

No. 241

2'-11"

3'-10³/₄"

10'-11¹/₄"

17'-0¹/₈"

27'-0¹/₂"

22'-11¹/₂"

18'-11¹/₂"

0'-5¹/₂"

July 24 1929

50'-0"



H. C. Brown
 J. H. Brown
 J. H. Brown



Spiegel & van Horst
O. L. Surveyors.
Toronto, 20th June 1929.

C^o. OF YORK, VILLAGE OF FOREST HILL. Scale: 16 ft. to 1 in.

H.C. Jennings
50-C-5

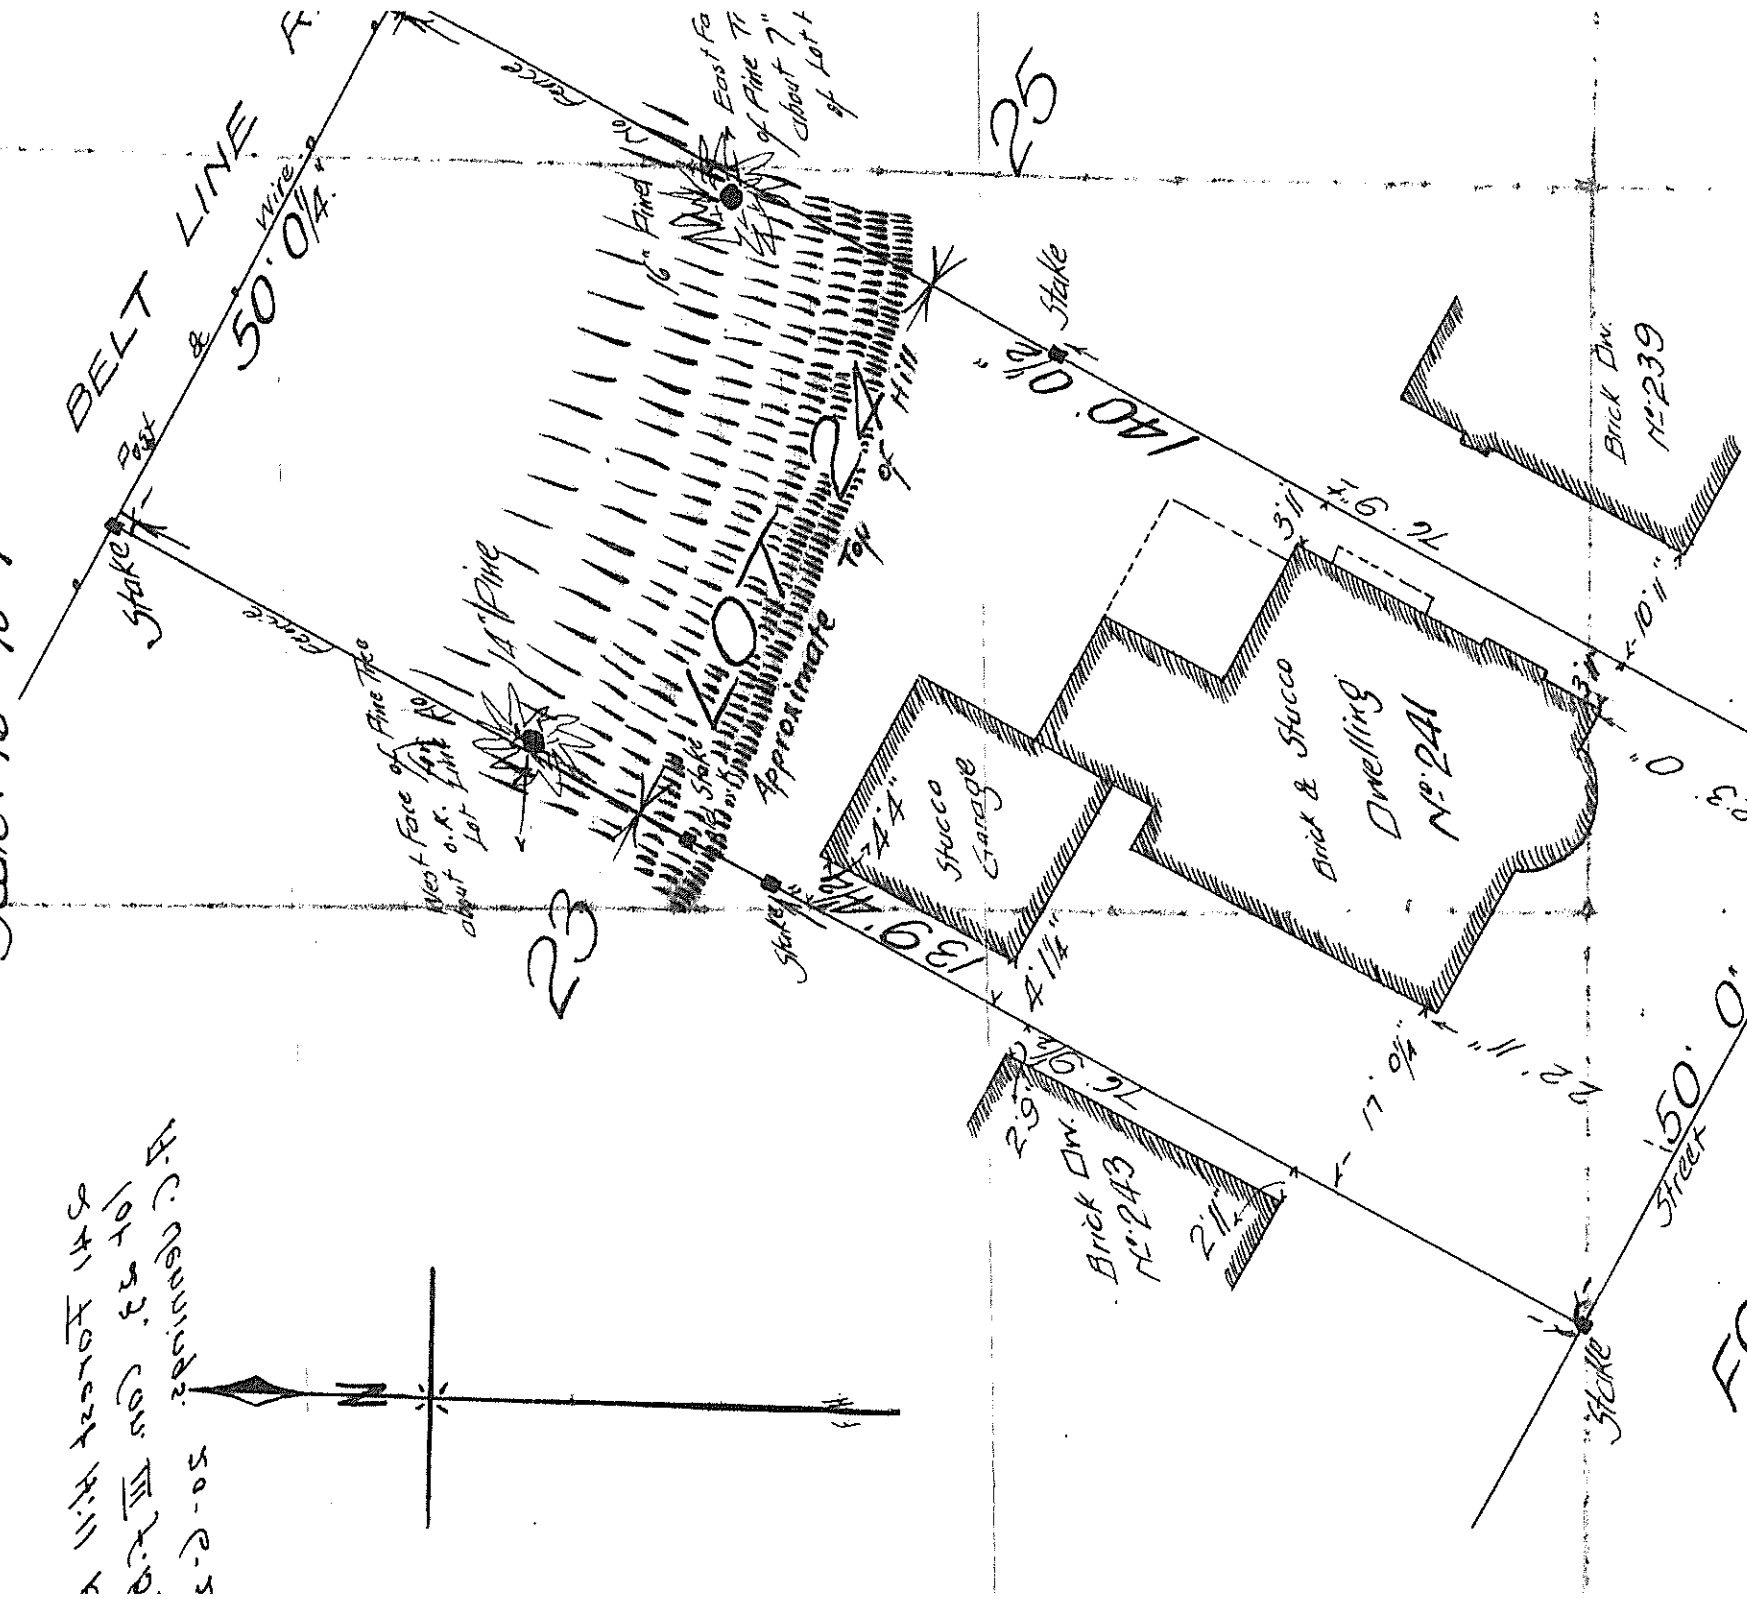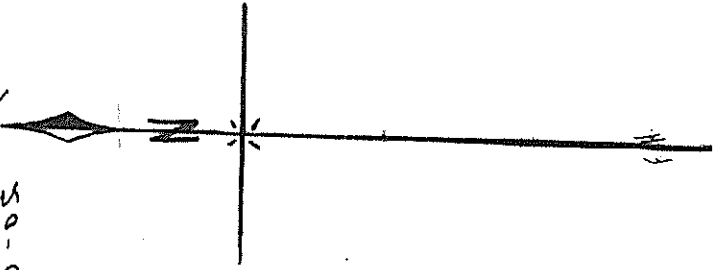

FOREST HILL RD.

A.C. Jennings, Esq.
% H. R. Douglas,
Mail Bld.
TORONTO.

1929

515.7 1/2 to the production Northernly
of the Easterly limit of Larnett St.

Prepared from Notes
O. L. Surveyor.
Toronto, 20th June 1.