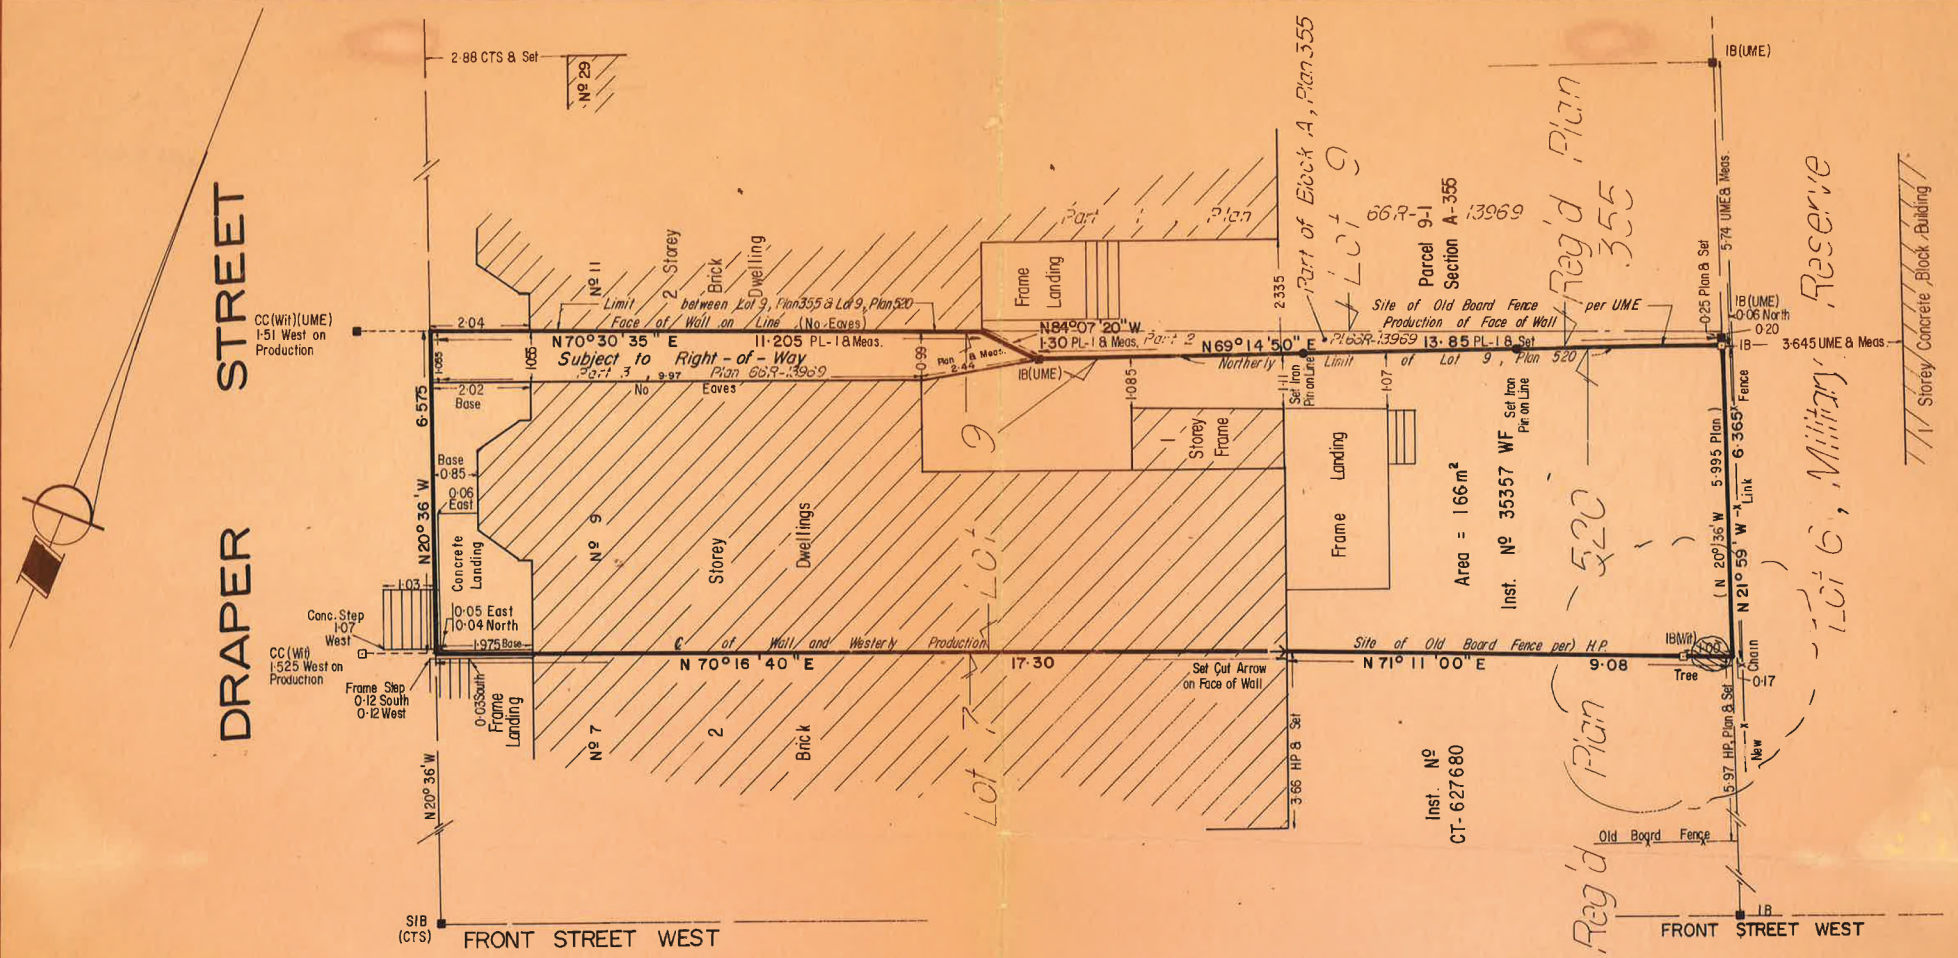

PLAN SHOWING SURVEY OF

LOT 9
REGISTERED PLAN 520
CITY OF TORONTO
MUNICIPALITY OF METROPOLITAN TORONTO

SCALE 1 : 100 (0 2 4 6 8 10 METRES)

McCONNELL, MAUGHAN LIMITED, O.L.S.
1984

METRIC
DISTANCES SHOWN ON THIS PLAN ARE IN METRES AND CAN BE CONVERTED TO FEET BY DIVIDING BY 0·304 8·

NOTES

BEARINGS SHOWN HEREON ARE ASTRONOMIC AND ARE REFERRED TO THE EASTERLY LIMIT OF DRAPER STREET, ASSUMED TO HAVE A BEARING OF N 20° 36' W IN ACCORDANCE WITH REGISTERED PLAN 520.

SIB	DENOTES	STANDARD IRON BAR (2·5 cm. sq. x 122 cm. long)
IB	"	IRON BAR (1·6 cm sq x 61 cm long)
CC	"	CUT CROSS
PL-1	"	REFERENCE PLAN 66R-13969
HP	"	H·PILLAR CORPORATION LTD, O.L.S.
UME	"	UNWIN MURPHY AND ESTEN, O.L.S.
Wit	"	WITNESS
CTS	"	CITY OF TORONTO SURVEY DEPARTMENT

SURVEYOR'S CERTIFICATE

I CERTIFY THAT
THE FIELD SURVEY REPRESENTED ON THIS PLAN WAS COMPLETED ON THE 26th DAY OF NOVEMBER, 1984.

DATE : NOVEMBER 29th, 1984

W. DENNIS FISHER
Ontario Land Surveyor

McCONNELL, MAUGHAN LIMITED
ONTARIO LAND SURVEYORS
CONSULTING ENGINEERS
417 QUEENS QUAY WEST, TORONTO M5V-1A2 362-2564.
TORONTO OAKVILLE

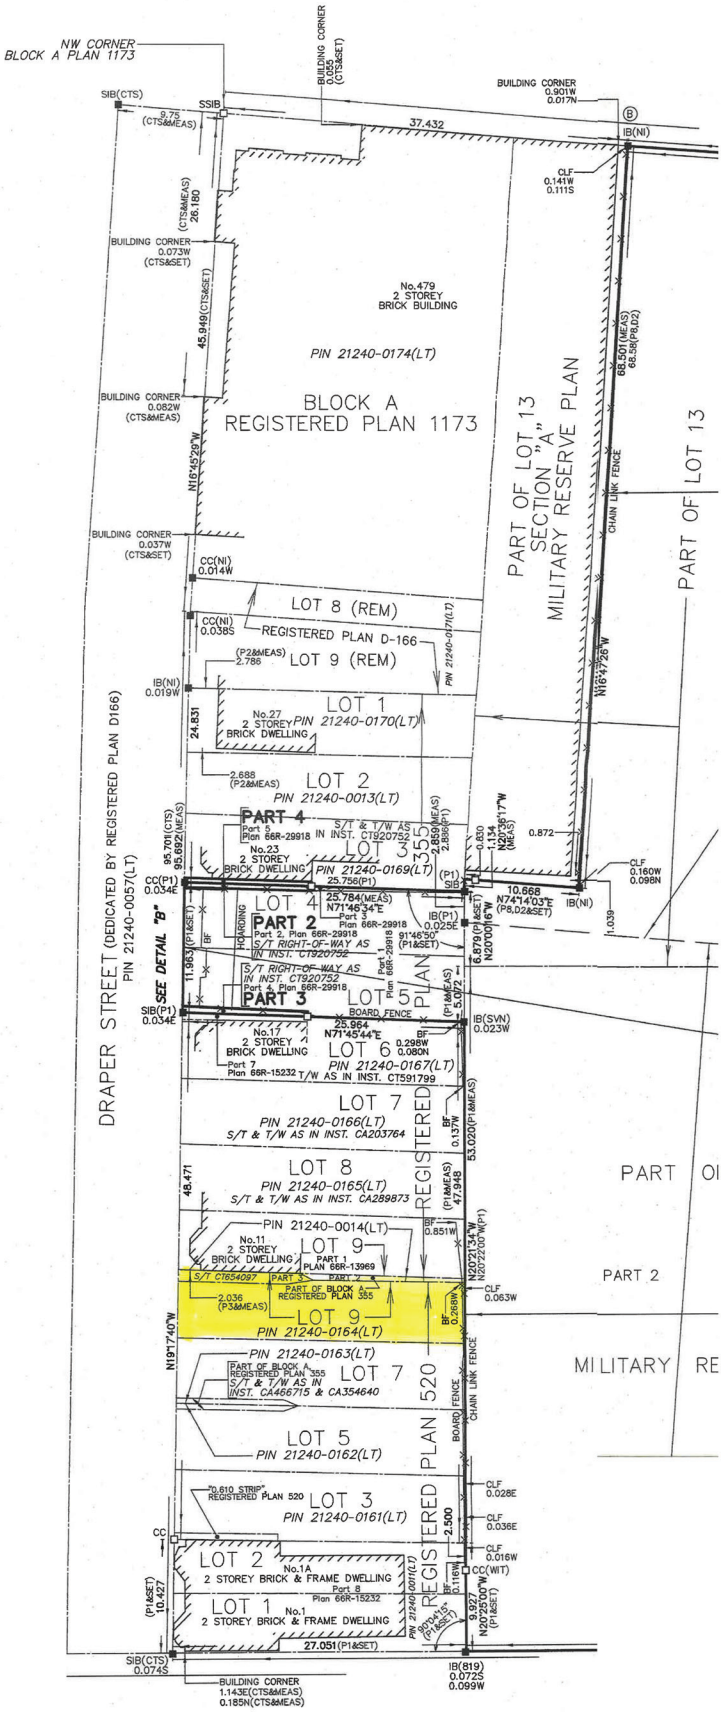

FA

PLAN OF SURVEY OF
PART OF LOTS 6, 7, 11, 12 AND 13 AND LOTS 8, 9 AND 10, SECTION A
LOTS 2 AND 4, SECTION N
MILITARY RESERVE PLAN
AND
LOTS 1, 2, 3, 4, 5, 6, 7, 8 AND 9
REGISTERED PLAN D-196
AND
PART OF BLOCKS A, B AND C
REGISTERED PLAN D-1454
AND
BLOCKS X AND Y
AND
LANE (CLOSED BY BY-LAW 1997-0474, INST. No. CA507291)
REGISTERED PLAN D-1473
AND
LOTS 1, 13, 14, 15 AND 19 AND PART OF LOTS 2 AND 12
REGISTERED PLAN 209
AND
LOTS 4 AND 5
AND PART OF LOT 3
REGISTERED PLAN 355
CITY OF TORONTO

SCALE 1 : 300
5 0 5 10 20 metres

J.D. BARNES LIMITED

METRIC DISTANCES AND/OR COORDINATES SHOWN ON THIS PLAN ARE IN METRES AND CAN BE CONVERTED TO FEET BY DIVIDING BY 0.3048.

CP(SVN)

I REQUIRE THIS PLAN TO BE DEPOSITED UNDER THE LAND TITLES ACT.

DATE _____

_____
M.J. FISHER
ONTARIO LAND SURVEYOR

PLAN 66R-

RECEIVED AND DEPOSITED

DATE _____

_____
REPRESENTATIVE FOR THE LAND REGISTRAR FOR THE LAND TITLES DIVISION OF THE TORONTO REGISTRY OFFICE (No 66)

SCHEDULE

PART	LOT	PLAN	PIN
1	PART OF LOTS 6, 7, 11, 12 AND 13 AND ALL OF LOTS 8, 9 AND 10, SECTION A, AND ALL OF LOTS 2 AND 4, SECTION N	MILITARY RESERVE	ALL OF 21240-0270(LT)
	LOTS 1, 2, 3, 4, 5, 6, 7, 8 AND 9	D-196	
	PART OF BLOCKS A, B AND C	D-1454	
	BLOCKS X AND Y AND LANE (CLOSED BY BY-LAW 1997-0474, INST. No. CA507291)	D-1473	
	ALL OF LOTS 1, 13, 14, 15 AND 19 AND PART OF LOTS 2 AND 12	209	
	PART OF LOTS 4 AND 5	355	
2	PART OF LOT 4		
3	PART OF LOT 5		
4	PART OF LOT 3		PART OF 21240-0169(LT)

PARTS 1 TO 3 INCLUSIVE - COMPRISES ALL OF PIN 21102-0270(LT)
PARTS 2 TO 4 INCLUSIVE - SUBJECT TO RIGHT-OF-WAY AS IN CT920752

SURVEYOR'S CERTIFICATE

I CERTIFY THAT:

1. THIS SURVEY AND PLAN ARE CORRECT AND IN ACCORDANCE WITH THE SURVEYS ACT, THE SURVEYORS ACT AND THE LAND TITLES ACT AND THE REGULATIONS MADE UNDER THEM.
2. THE SURVEY WAS COMPLETED ON DECEMBER 5, 2017.

March 14, 2018
DATE

M.J. FISHER
ONTARIO LAND SURVEYOR